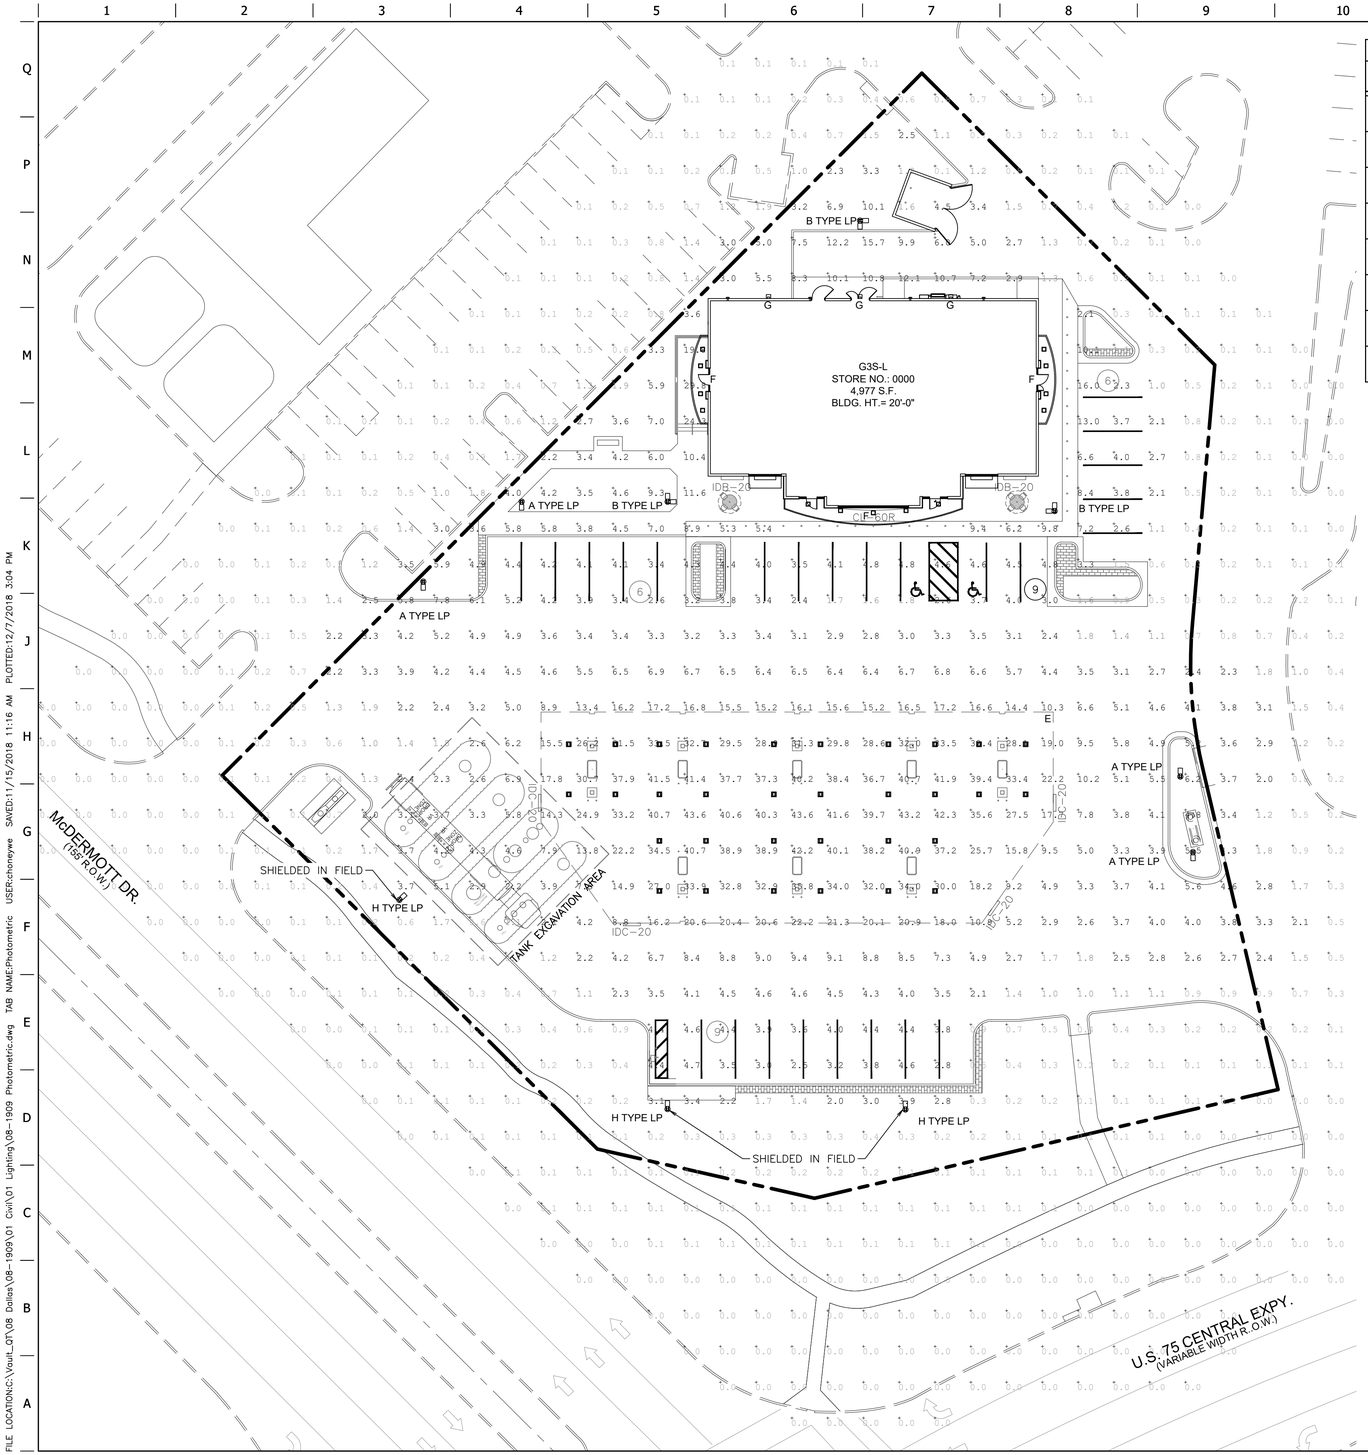

LUMINAIRE SCHEDULE

SYMBOL	LABEL	QTY	ARRANGEMENT	MOUNTING HEIGHT	LUMENS PER LAMP	LLF	DESCRIPTION	TOTAL WATTS
	A	04	SINGLE	14'	12,591	0.72	SLM-LED-12L-SIL-FT-40-70-CRI	93.1
	B	03	2 @ 90°	14'	12,591	0.72	SLM-LED-12L-SIL-FT-40-70-CRI	93.1
	C	00	2 @ 180°	14'	12,591	0.72	SLM-LED-12L-SIL-FT-40-70-CRI	93.1
	D	00	3 @ 90°	14'	12,591	0.72	SLM-LED-12L-SIL-FT-40-70-CRI	93.1
	E	32	SINGLE	15' TO 19'	12,793	0.72	SCV-LED-13L-SC-40	83.6
	F	13	SINGLE	10' TO 12'	5,326	0.72	XSL2-S-LED-50-SS-40	59.9
	G	03	SINGLE	12'	6,275	0.72	XWM-3-LED-06-40	54.0
	H	03	SINGLE	14'	8,048	0.72	SLM-LED-12L-SIL-FT-40-70-CRI-IL	93.1

PROJECT NO.:######

QuikTrip No. 1909

802 W MCDERMOTT DRIVE
ALLEN, TX

PROTOTYPE:
DIVISION: 08
VERSION: 001
DESIGNED BY:
DRAWN BY: CTH
REVIEWED BY:

REV	DATE	DESCRIPTION

ORIGINAL ISSUE DATE:

SHEET TITLE:
PHOTOMETRIC SITE PLAN

SHEET NUMBER:
C160

FILE LOCATION:C:\Vault_QT\08 Dallas\08-1909\01 Civil\01 Lighting\08-1909 Photometric.dwg TAB NAME:Photometric USER:choneywe SAVED:11/15/2018 11:16 AM PLOTTED:12/7/2018 3:04 PM