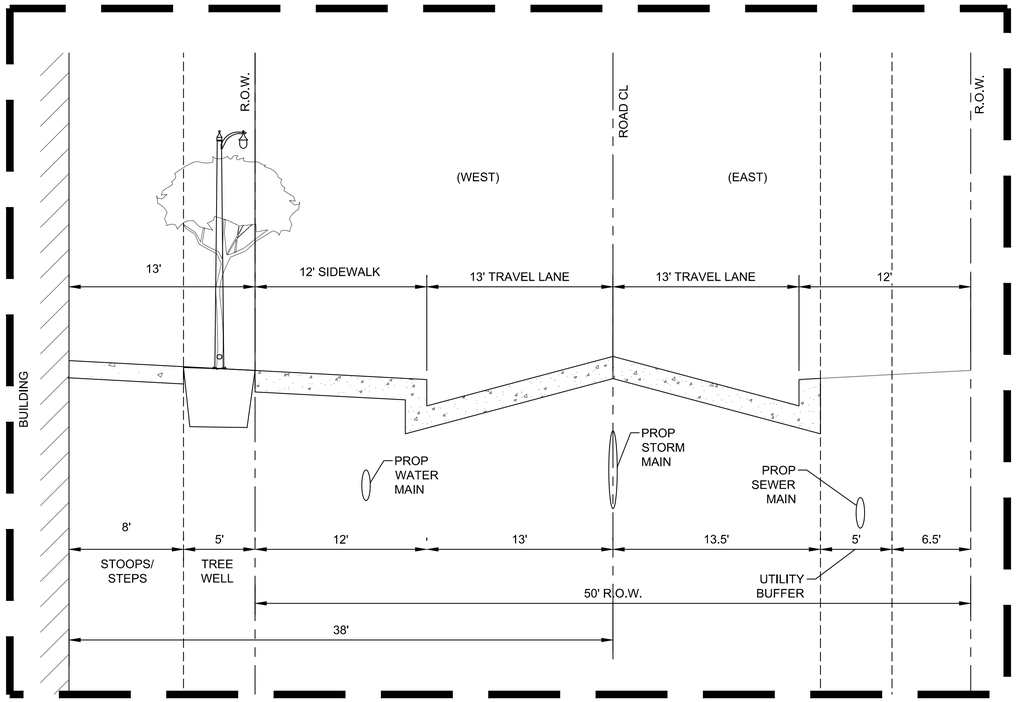

ANNA DRIVE

N.T.S.

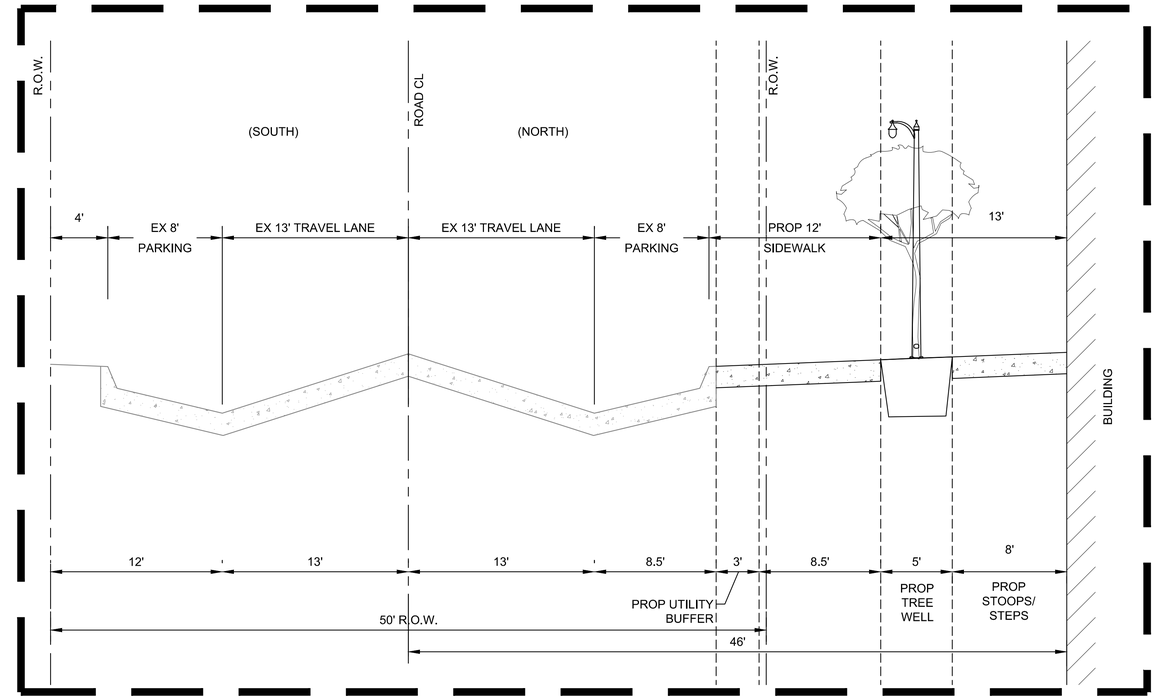

MAIN STREET

N.T.S.

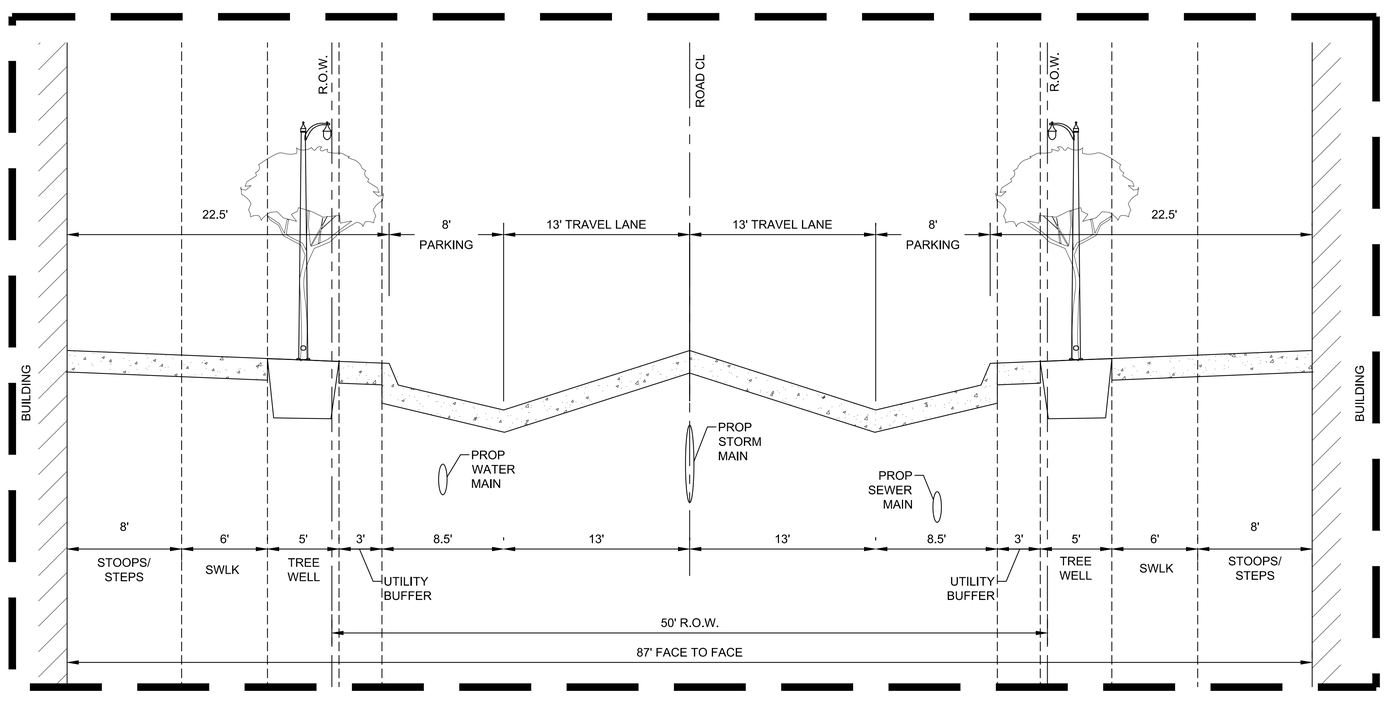

BOYD / BONHAM DRIVE

N.T.S.

THE LIGHT FIXTURE SHOWN IN THESE CROSS SECTIONS IS FOR CONCEPT REPRESENTATION ONLY. THE ACTUAL FIXTURE SHALL BE SELECTED FROM CITY APPROVED FIXTURES. ADDITIONAL STREETSCAPE DESIGN ELEMENTS SUCH AS BENCHES AND PAVER BANDS SHALL BE PROVIDED TO CREATE A HOMOGENEOUS LOOK WITH THE SURROUNDING AREA.

STREET CROSS SECTIONS
ALLEN CITY CENTER
12.28 ACRES
A.B. PERRIN SURVEY, ABSTRACT NO. 713 &
WILLIAM PERRIN SURVEY, ABSTRACT NO. 708
City of Allen, Collin County, Texas
City Project No. ____-____
Submitted 11/16/2018
Revised 03/28/2019

Owner:
MCTT, LLC
16250 Knoll Trail Dr, Suite 210
Dallas, TX 75248
Contact: Jim Leslie
Phone: (972) 250-1037

Architect:
JHP Architecture / Urban Design
8340 Meadow Road, Suite 150
Dallas, TX 75231
Contact: J. Mark Wolf
Phone: 214-363-5687

Engineer:
Kimley-Horn and Associates, Inc.
13455 Noel Rd, Two Galleria Office Tower, Ste 700
Dallas, Texas 75240
Contact: Jonathan Kerby, P.E.
Phone: 972-770-1300

No.	REVISIONS	DATE	BY

Kimley»Horn
© 2019 KIMLEY-HORN
13455 NOEL ROAD, TWO GALLERIA OFFICE TOWER, SUITE 700
DALLAS, TEXAS 75240
PHONE: 972-770-1300 FAX: 972-239-3820
TEXAS REGISTERED ENGINEERING FIRM F-928

PROJECT No. 064105012
DATE: 03/28/2019
SCALE: AS SHOWN
DESIGNED BY: JCK
DRAWN BY: RCL
CHECKED BY: KSG

STREET CROSS SECTIONS

ALLEN CITY CENTER
BLOCK 12 & 13, WHISENANT ADDITION
CITY OF ALLEN
COLLIN COUNTY, TEXAS

SHEET NUMBER

© 2019 KIMLEY-HORN AND ASSOCIATES, INC.
THIS DOCUMENT, TOGETHER WITH THE CONCEPTS AND DESIGNS PRESENTED HEREIN, AS AN INSTRUMENT OF SERVICE, IS INTENDED ONLY FOR THE SPECIFIC PURPOSE AND CLIENT FOR WHICH IT WAS PREPARED. REUSE OF AND IMPROPER RELIANCE ON THIS DOCUMENT WITHOUT WRITTEN AUTHORIZATION AND ADAPTATION BY KIMLEY-HORN AND ASSOCIATES, INC. SHALL BE WITHOUT LIABILITY TO KIMLEY-HORN AND ASSOCIATES, INC.

IMAGES
XREFS
XREF 2.dwg - XREF xconnections - XREF x-11x17
PLOTTED BY JONATHAN.KERBY@KIMLEY-HORN.COM
DWG NAME K:\DAL_CIVIL\064105012\ALLEN CITY CENTER\CADD\PLANSHEETS\PD\01 - CROSS SECTIONS.DWG
LAST SAVED 3/28/2019 4:10 PM
PLOTTED ON A0 11/16/2018 - 10:14 AM
LAST SAVED 3/28/2019 4:09 PM